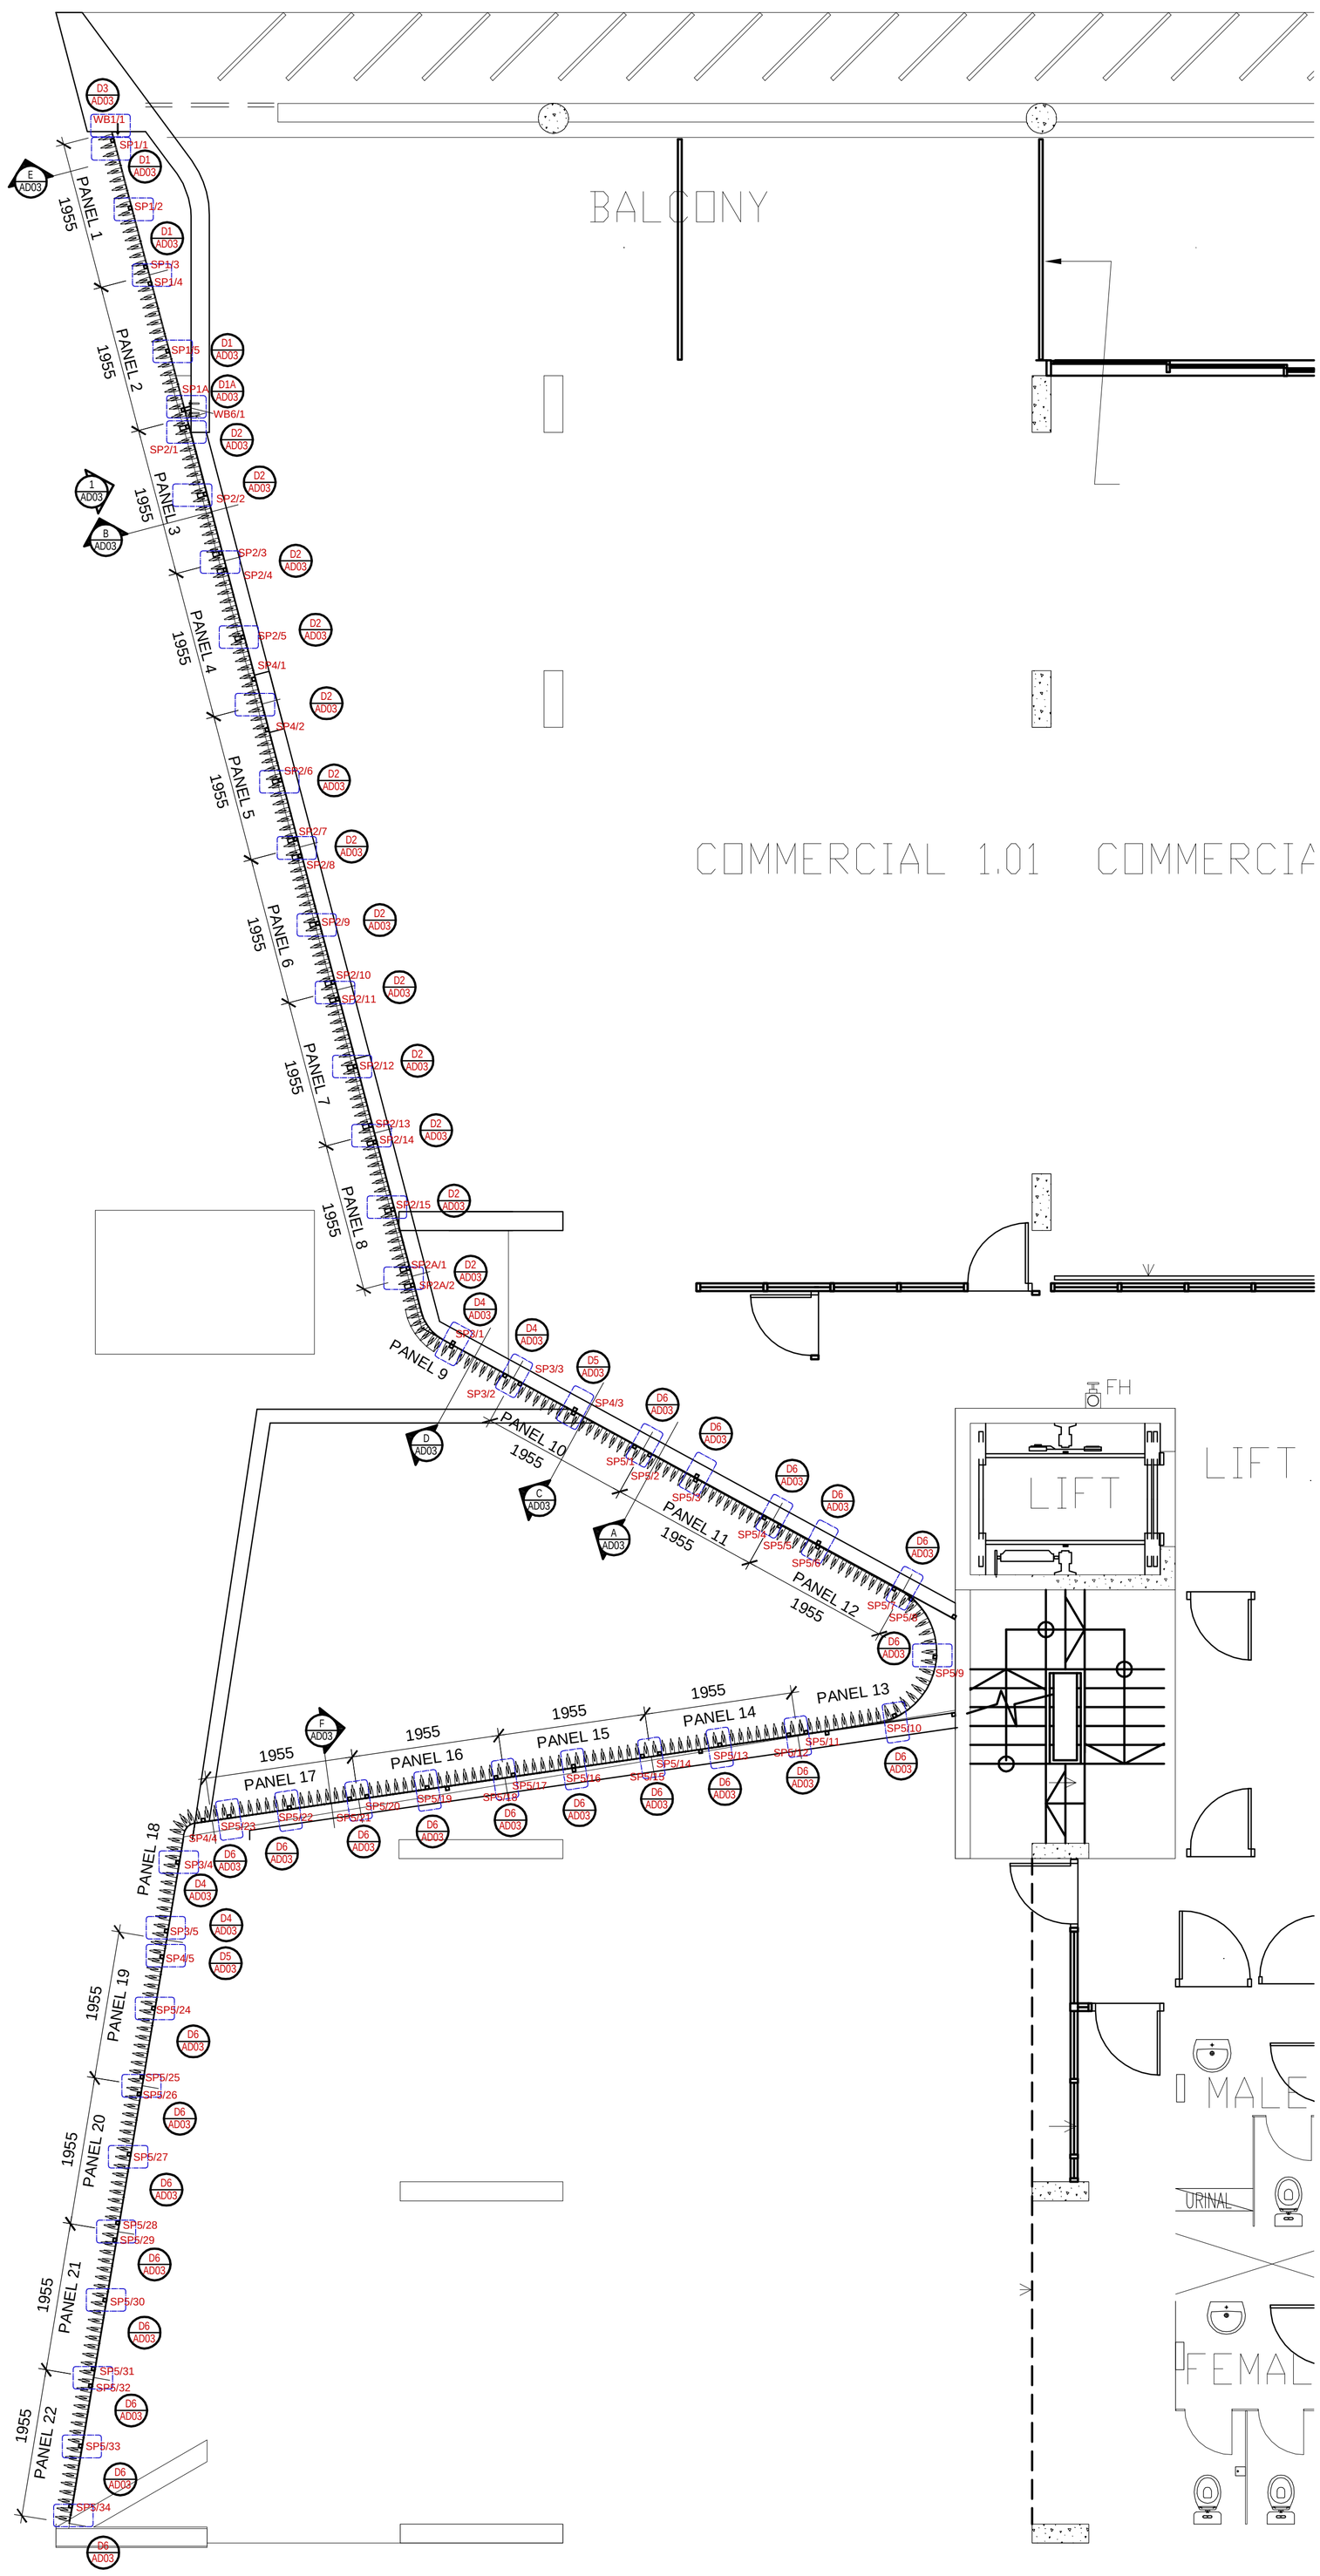

AMENDMENTS

REV	DESCRIPTION	BY	DATE

NOTES:

1. ALL DIMENSIONS, CONNECTION AND INSTALLATION DETAILS TO BE CHECKED AND APPROVED BY ENGINEER AND BY INSTALLER ON SITE PRIOR TO MANUFACTURE AND INSTALLATION.

ENGINEER

PRODUCTION

CONSTRUCTION

FOR CONSTRUCTION

SIGNED: _____

DATE: _____

PROJECT/ ADDRESS

DRAWING TITLE

METAL WORK
SHOP DRAWINGS

DRAWING NAME

LEVEL 1

DRAWING

ASSEMBLY DRAWING

AD-01

SCALE

1:50 @ A1

Drawings by
M & O Drafting Pty. Ltd.
A.B.N. 24 091 542 844
4/7 MATSON CRESCENT
YOWIE BAY NSW 2228
Tel: 9540 4105
Mob: 0416 119 867

DRAWN	DATE DRAWN	CHECK	APPROVED	CLIENT
AJ		MB	BB	

JOB NUMBER	DRAWING NUMBER	REVISION
6310	6310-AD01	PD

A1