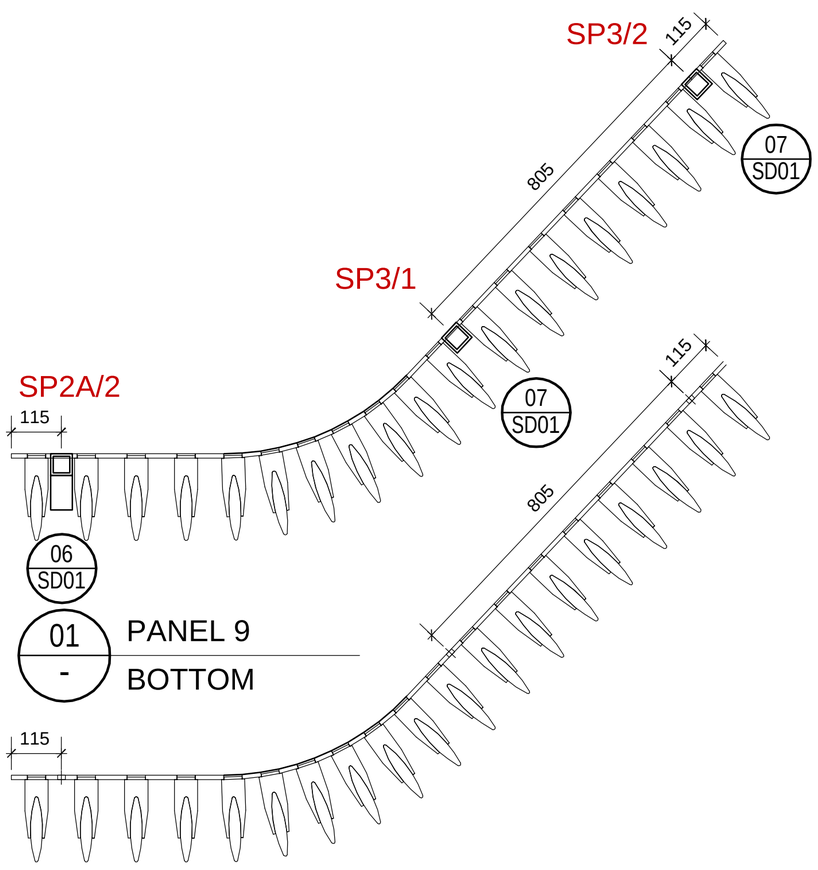

01 - PANEL 9 BOTTOM

02 - PANEL 9 TOP

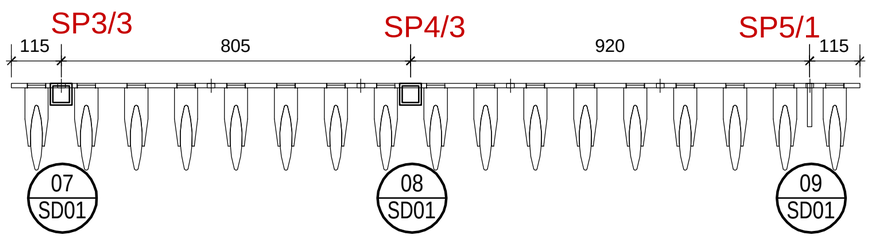

03 - PANEL 10 BOTTOM

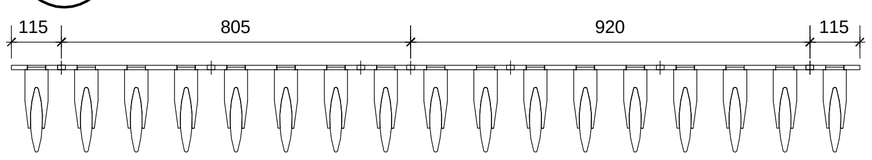

04 - PANEL 10 TOP

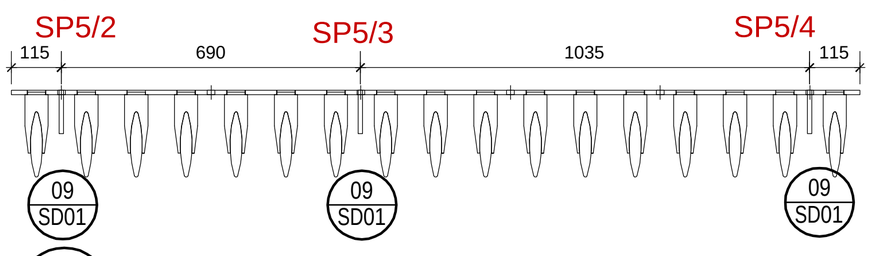

05 - PANEL 11 BOTTOM

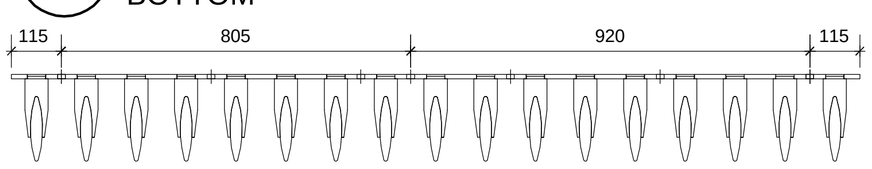

06 - PANEL 11 TOP

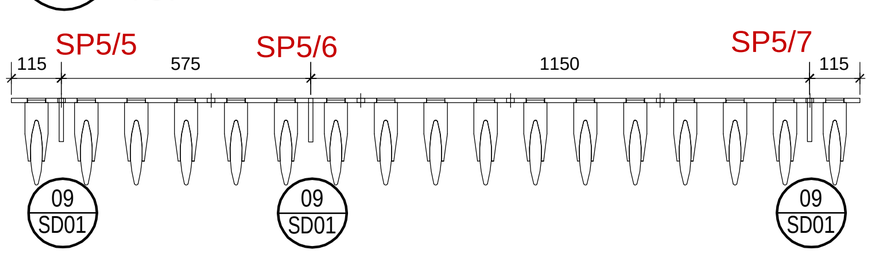

07 - PANEL 12 BOTTOM

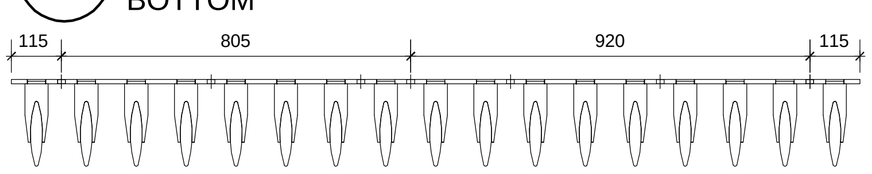

08 - PANEL 12 TOP

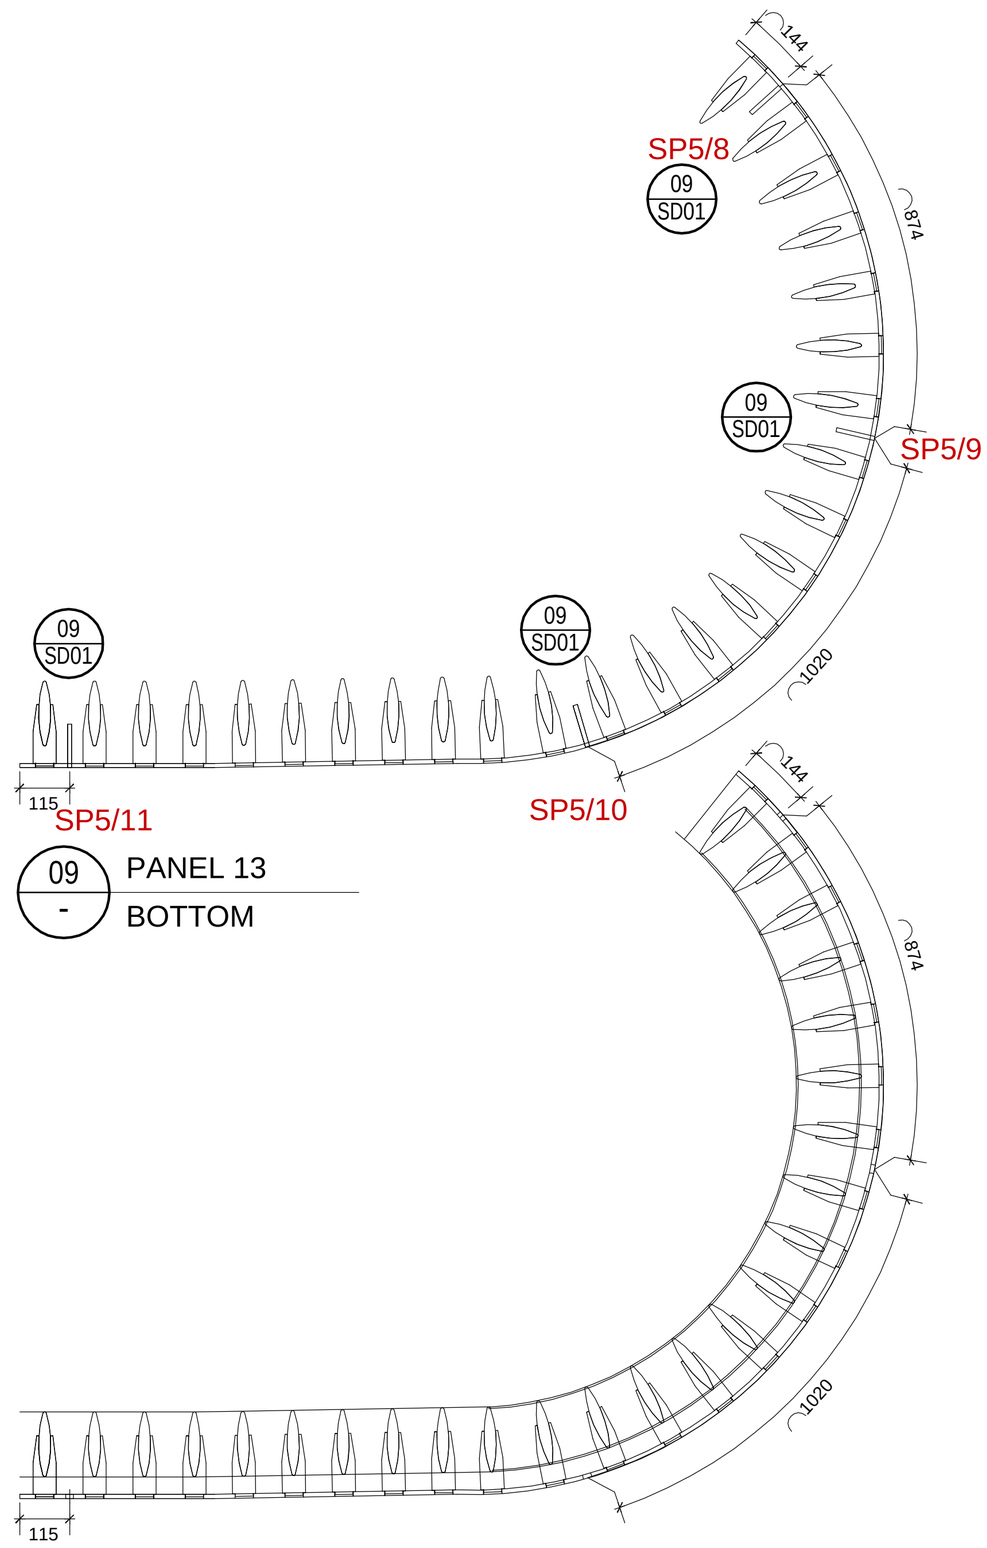

09 - PANEL 13 BOTTOM

10 - PANEL 13 TOP

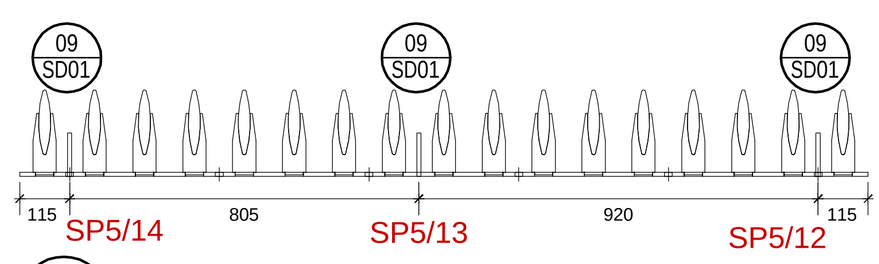

11 - PANEL 14 BOTTOM

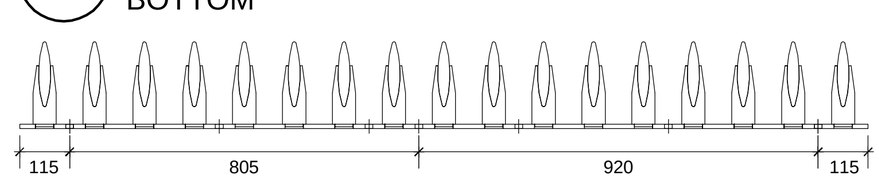

12 - PANEL 14 TOP

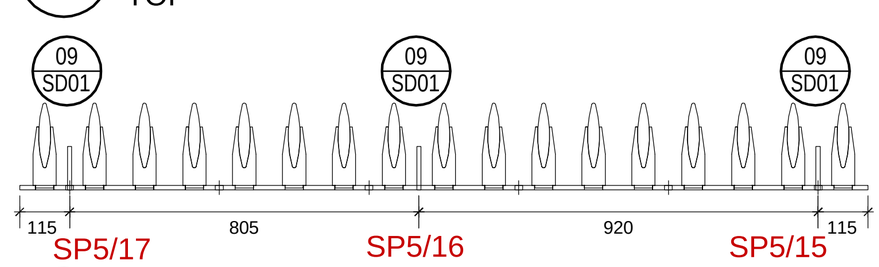

13 - PANEL 15 BOTTOM

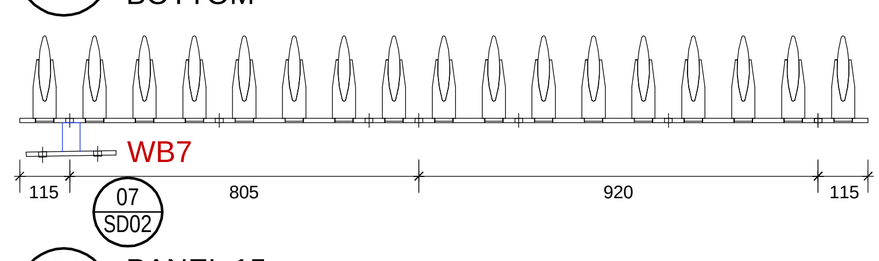

14 - PANEL 15 TOP

AMENDMENTS

REV	DESCRIPTION	BY	DATE

NOTES:

1. ALL DIMENSIONS, CONNECTION AND INSTALLATION DETAILS TO BE CHECKED AND APPROVED BY ENGINEER AND BY INSTALLER ON SITE PRIOR TO MANUFACTURE AND INSTALLATION.

ARCHITECT

ENGINEER

PRODUCTION

CONSTRUCTION

FOR CONSTRUCTION

SIGNED:

DATE:

PROJECT/ ADDRESS

30 KINGSWAY
CRONULLA
SYDNEY NSW 2230

DRAWING TITLE

METAL WORK
SHOP DRAWINGS

DRAWING NAME

PANELS DETAILS

DRAWING

SHOP DRAWING

SD-04

SCALE

1:10 @ A1

Drawings by
M & O Drafting Pty. Ltd.
A.B.N. 24 091 542 844
4/7 MATSON CRESCENT
YOWIE BAY NSW 2228
Tel: 9540 4105
Mob: 0416 119 867

DRAWN	DATE DRAWN	CHECK	APPROVED	CLIENT
AJ	17.02.09	MB	BB	

JOB NUMBER	DRAWING NUMBER	REVISION
6310	6310-SD04	

A1